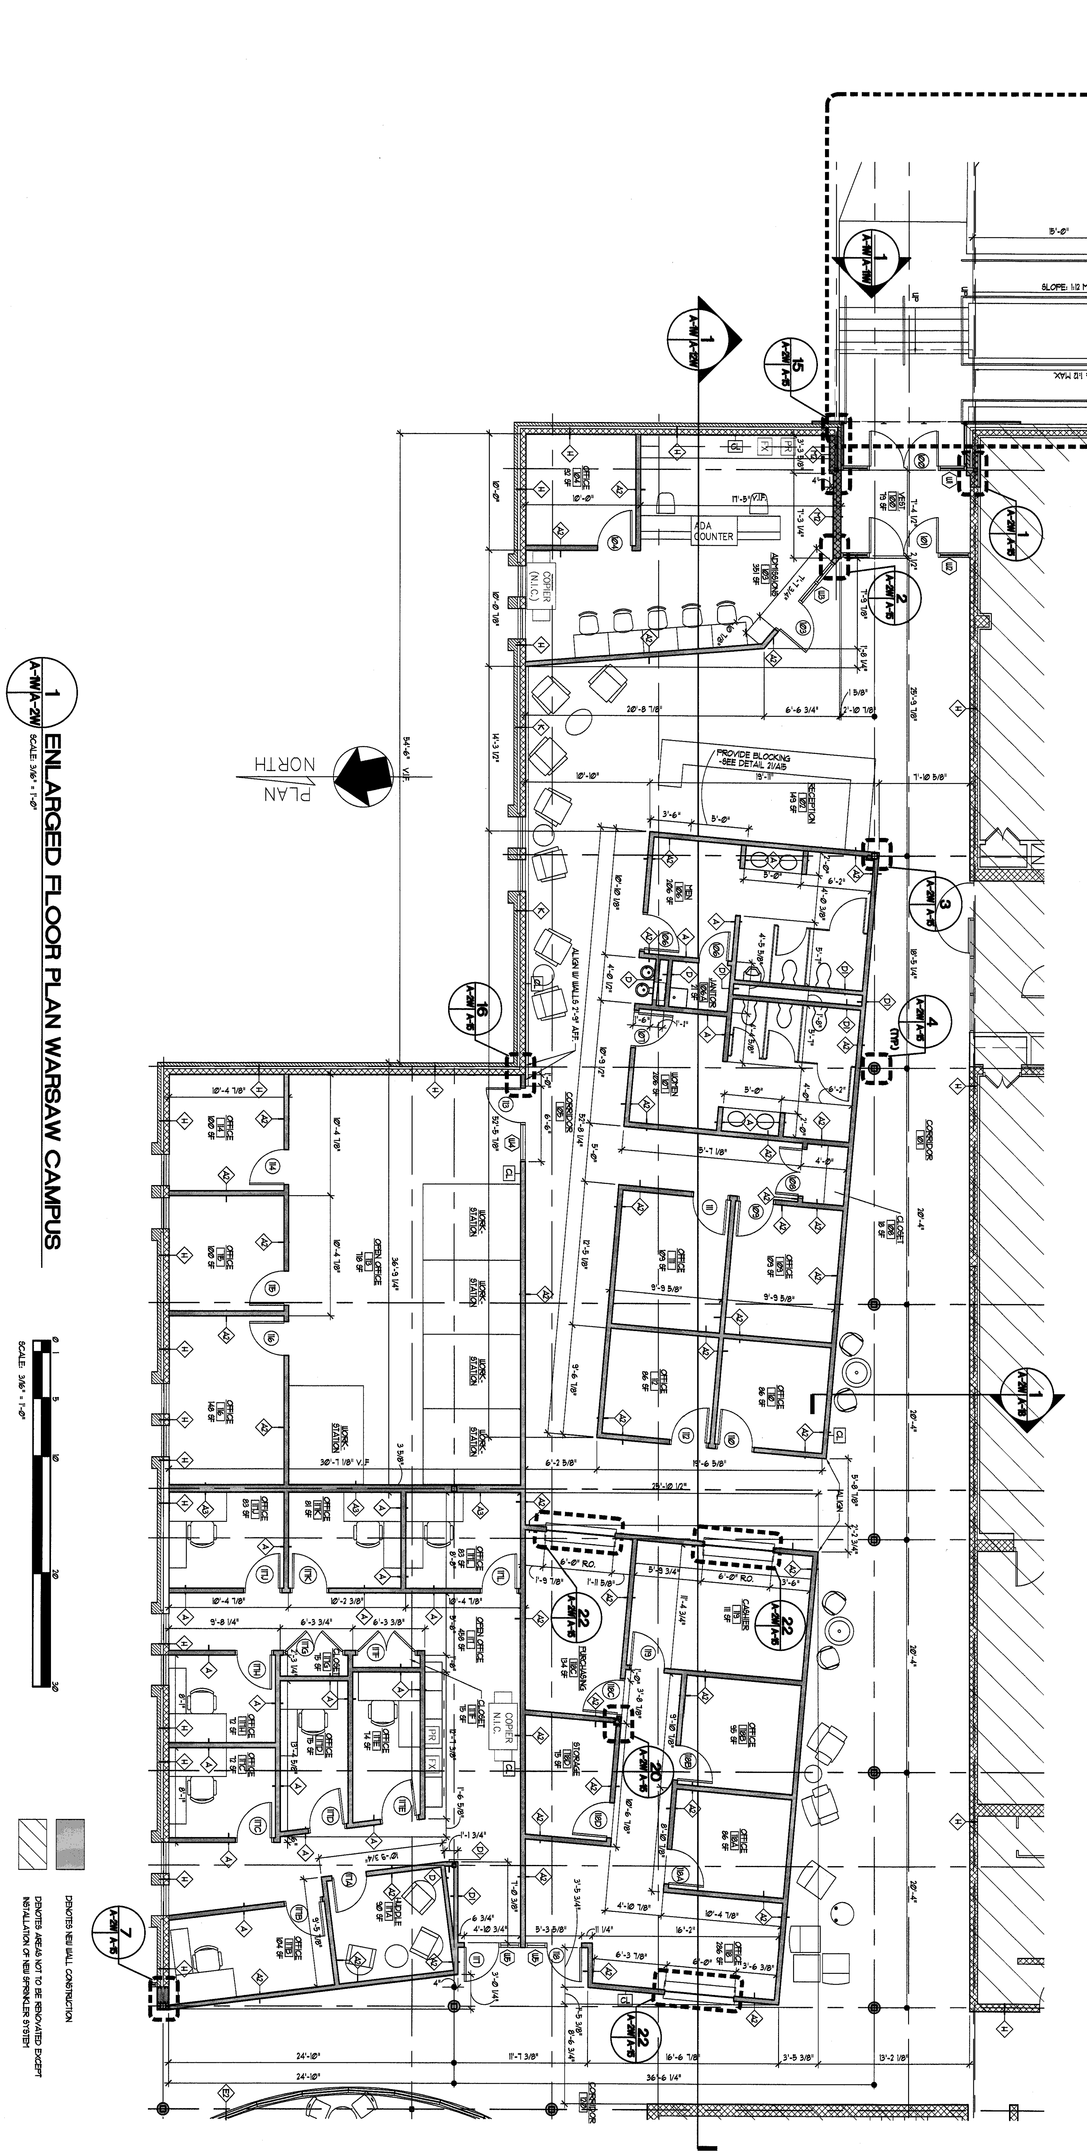

1 A-2W/A-2W ENLARGED FLOOR PLAN WARSAW CAMPUS

SCALE: 3/16" = 1'-0"

SCALE: 3/16" = 1'-0"

KEY PLAN

SCALE: 1" = 100'-0"

ENLARGED FLOOR PLAN WARSAW CAMPUS

RAPPAHANNOCK COMMUNITY COLLEGE
CAMPUS RENOVATIONS
WARSAW + GLENNS, VIRGINIA
PC: 260-17712

nbj ARCHITECTURE
A Professional Limited Company
GROVE PARK SQUARE
11537-B NUCKOLS ROAD
Glen Allen, Virginia 23059
☎(804) 273-9811 fax: (804) 273-9843

Date: MAY 11, 2010

NO.	REVISIONS DATE

COMMONWEALTH OF VIRGINIA — STEPHEN BLAND CRAWFORD — Lic. No. 0401.004644 — 5/11/2010 — ARCHITECT

Sheet: A-2W

File Number: RCC-ASBU-PLAN